LONDON PASSENGER TRANSPORT BOARD

MARLBOROUGH ROAD STN

METROPOLITAN LINE

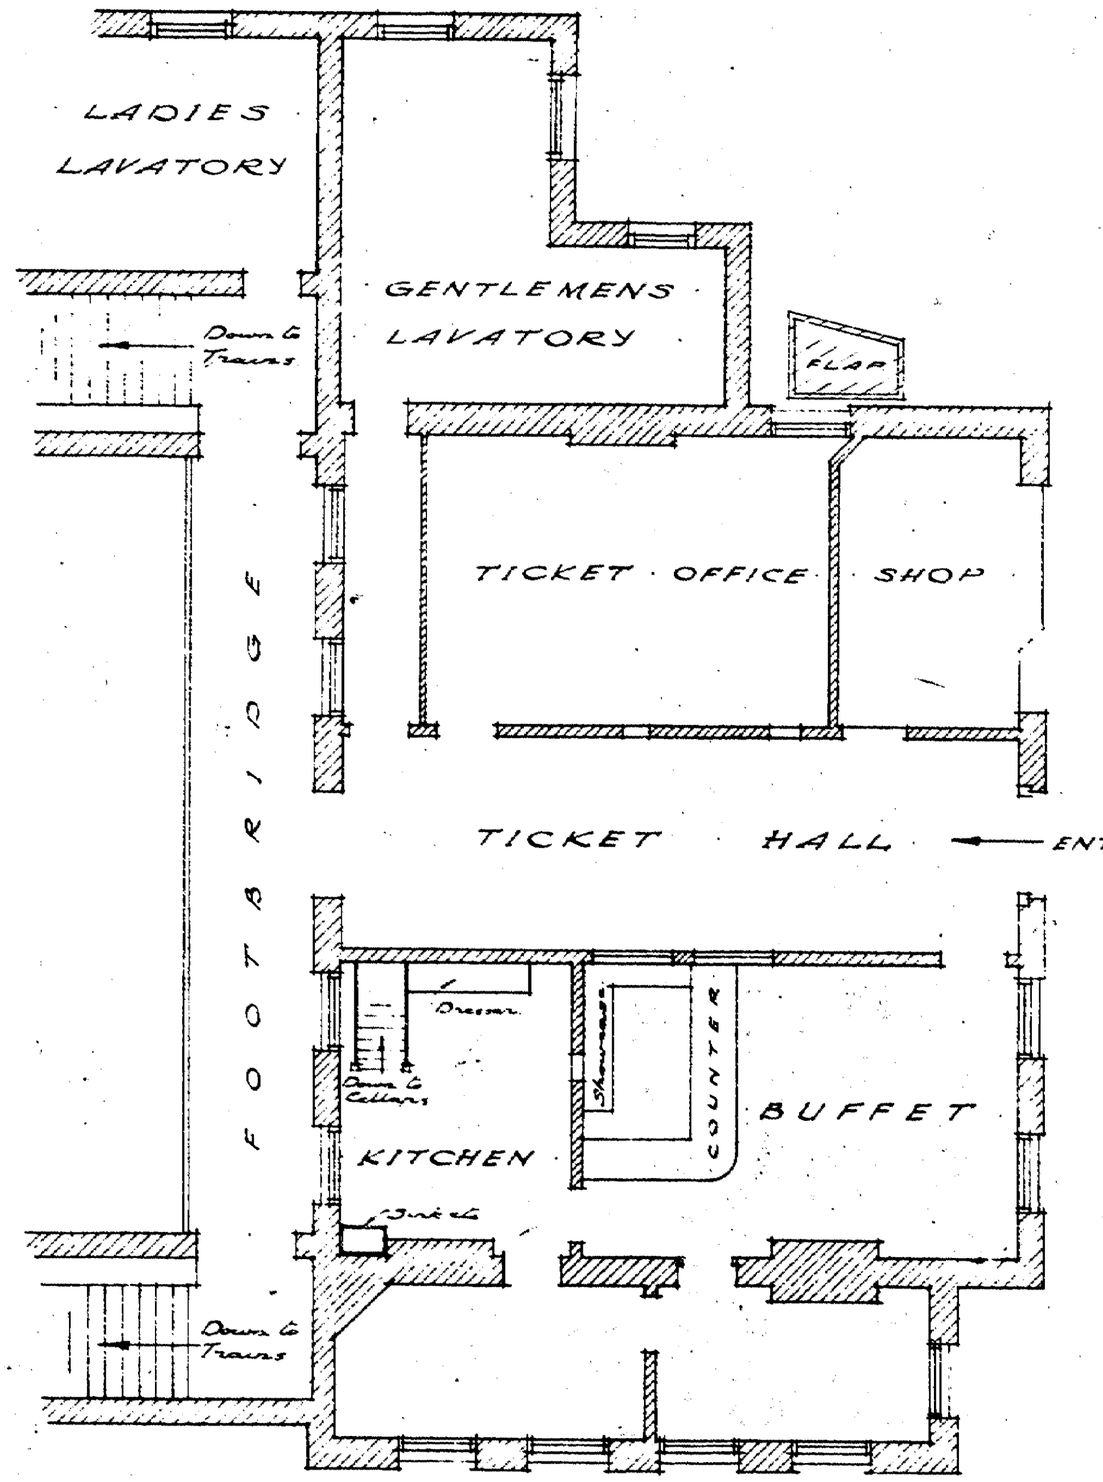

PLAN AT STREET LEVEL

QUEEN'S ROAD

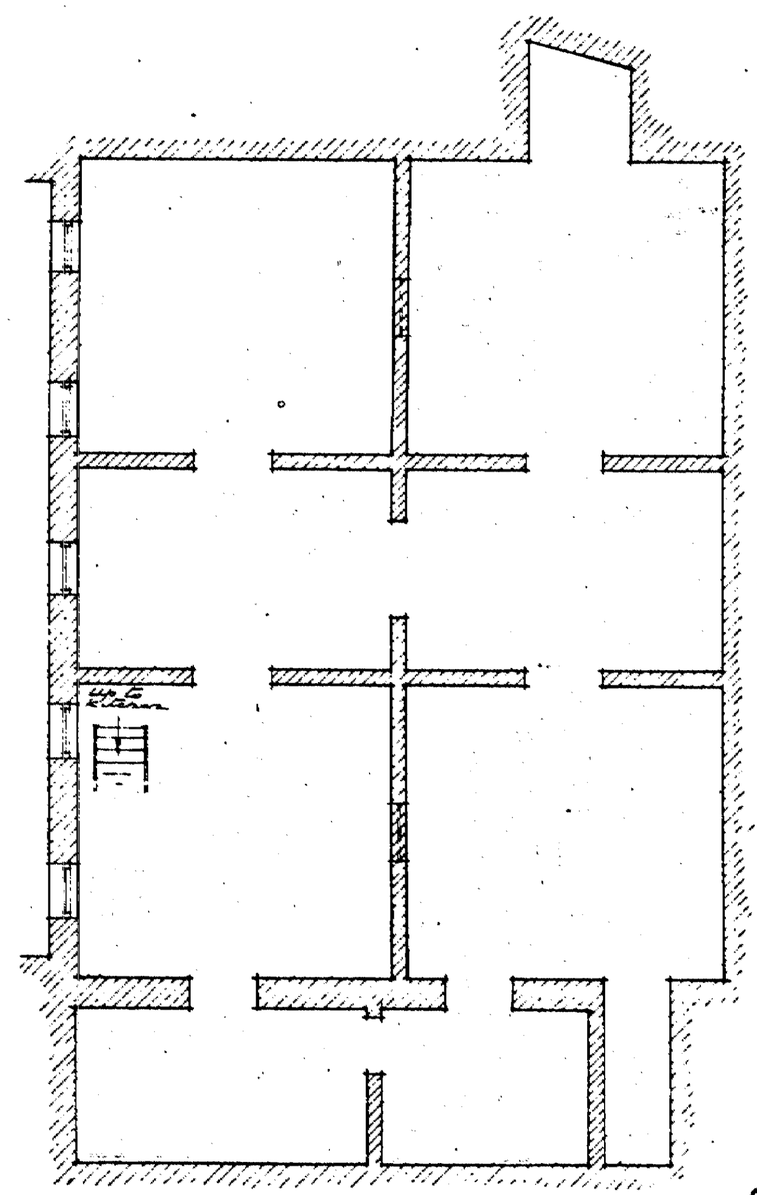

PLAN OF CELLARS

P 1566-3

DRAWN BY	F.A.P.	DATE	PLAN REFERRED TO
TRACED BY	F.A.P.	25.10.37.	
CHECKED BY			
SCALE	8 Feet to an Inch		

LONDON TRANSPORT. ARCHITECTS OFFICE 55. BROADWAY S.W.1

DWG Nº 3400 A

Uncontrolled Copy Confirm validity before use
MICROBOX
UDO Holdings plc
01 251 0222