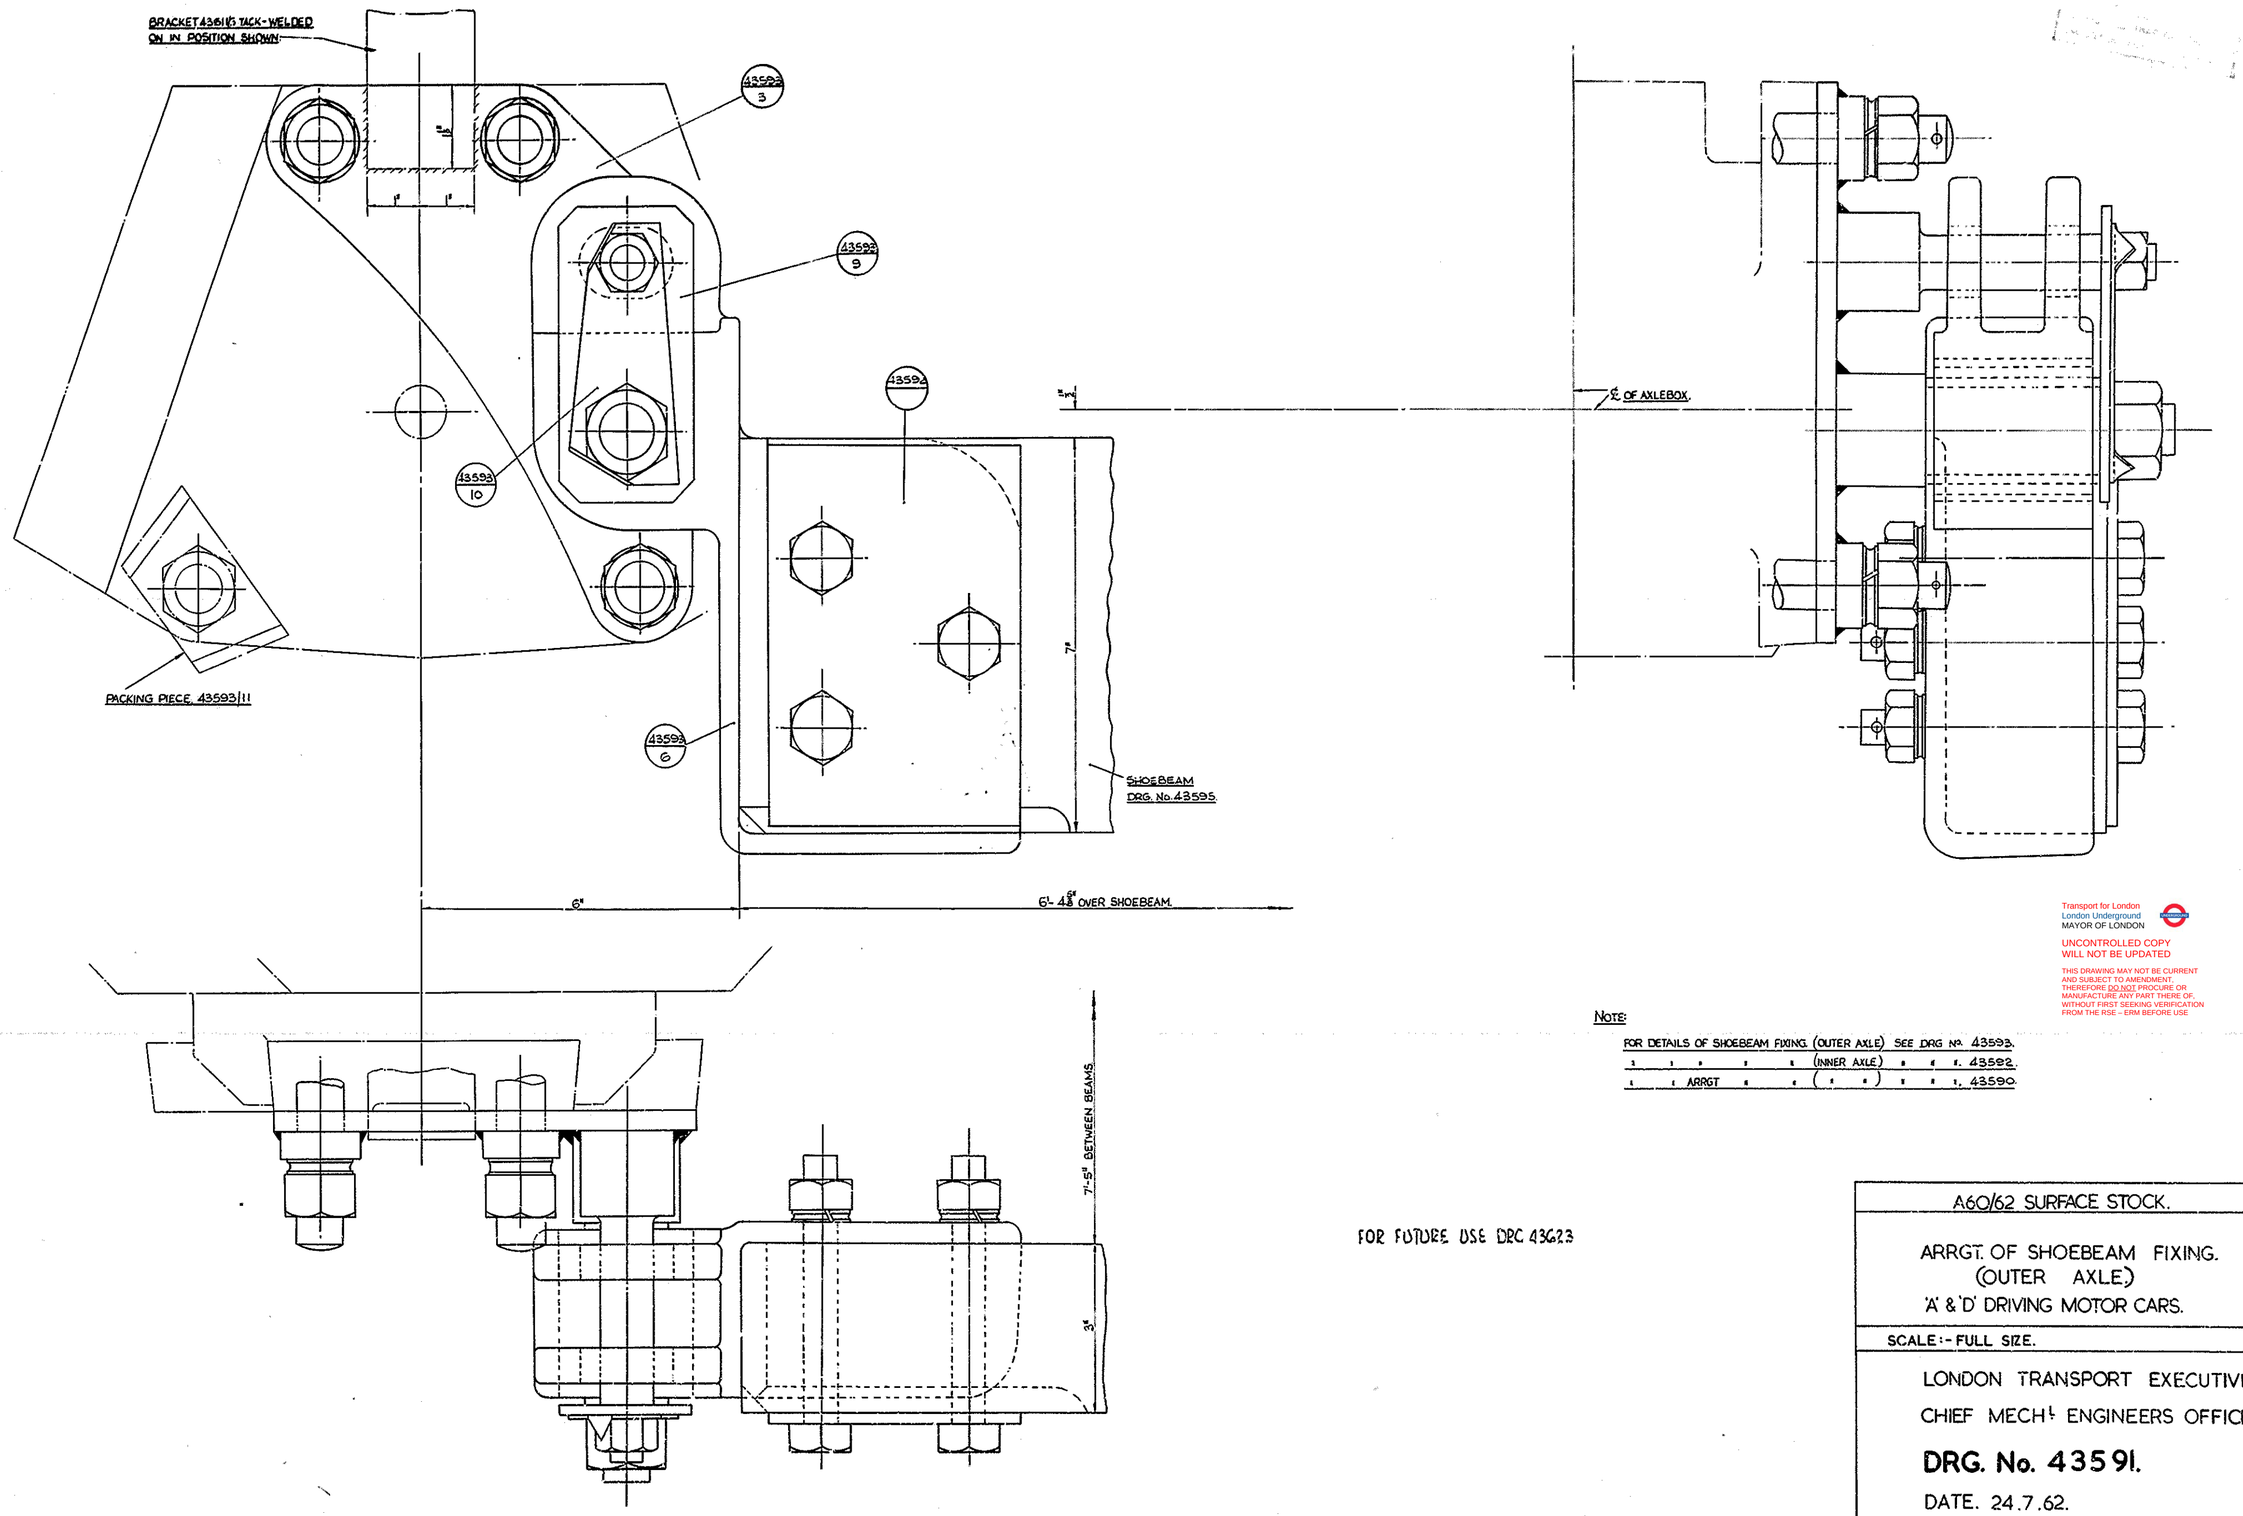

Transport for London
London Underground
MAYOR OF LONDON

UNCONTROLLED COPY
WILL NOT BE UPDATED

THIS DRAWING MAY NOT BE CURRENT AND SUBJECT TO AMENDMENT. THEREFORE DO NOT PROCURE OR MANUFACTURE ANY PART THERE OF. WITHOUT FIRST SEEKING VERIFICATION FROM THE RSE – ERM BEFORE USE

Transport for London
London Underground
MAYOR OF LONDON

UNCONTROLLED COPY
WILL NOT BE UPDATED

THIS DRAWING MAY NOT BE CURRENT AND SUBJECT TO AMENDMENT. THEREFORE DO NOT PROCURE OR MANUFACTURE ANY PART THERE OF. WITHOUT FIRST SEEKING VERIFICATION FROM THE RSE – ERM BEFORE USE

NOTE:

FOR DETAILS OF SHOEBEAM FIXING. (OUTER AXLE) SEE DRG No. 43593.
" " " " (INNER AXLE) " " " 43592.
" " ARRGT " " (" ") " " " 43590.

FOR FUTURE USE DRG 43623

CONTRACTORS DRG No. 29092.

A60/62 SURFACE STOCK.

ARRGT. OF SHOEBEAM FIXING.
(OUTER AXLE)
'A' & 'D' DRIVING MOTOR CARS.

SCALE:- FULL SIZE.

LONDON TRANSPORT EXECUTIVE
CHIEF MECH[L] ENGINEERS OFFICE.

DRG. No. 43591.

DATE. 24.7.62.

OFFICE. 407 | FILING. 407

30X