• STATION LAYOUT • UNCONTROLLED COPY • STATION LAYOUT • UNCONTROLLED

Baker Street

Axonometric

UNDERGROUND STATION LAYOUT

Not for construction purposes

[redacted]

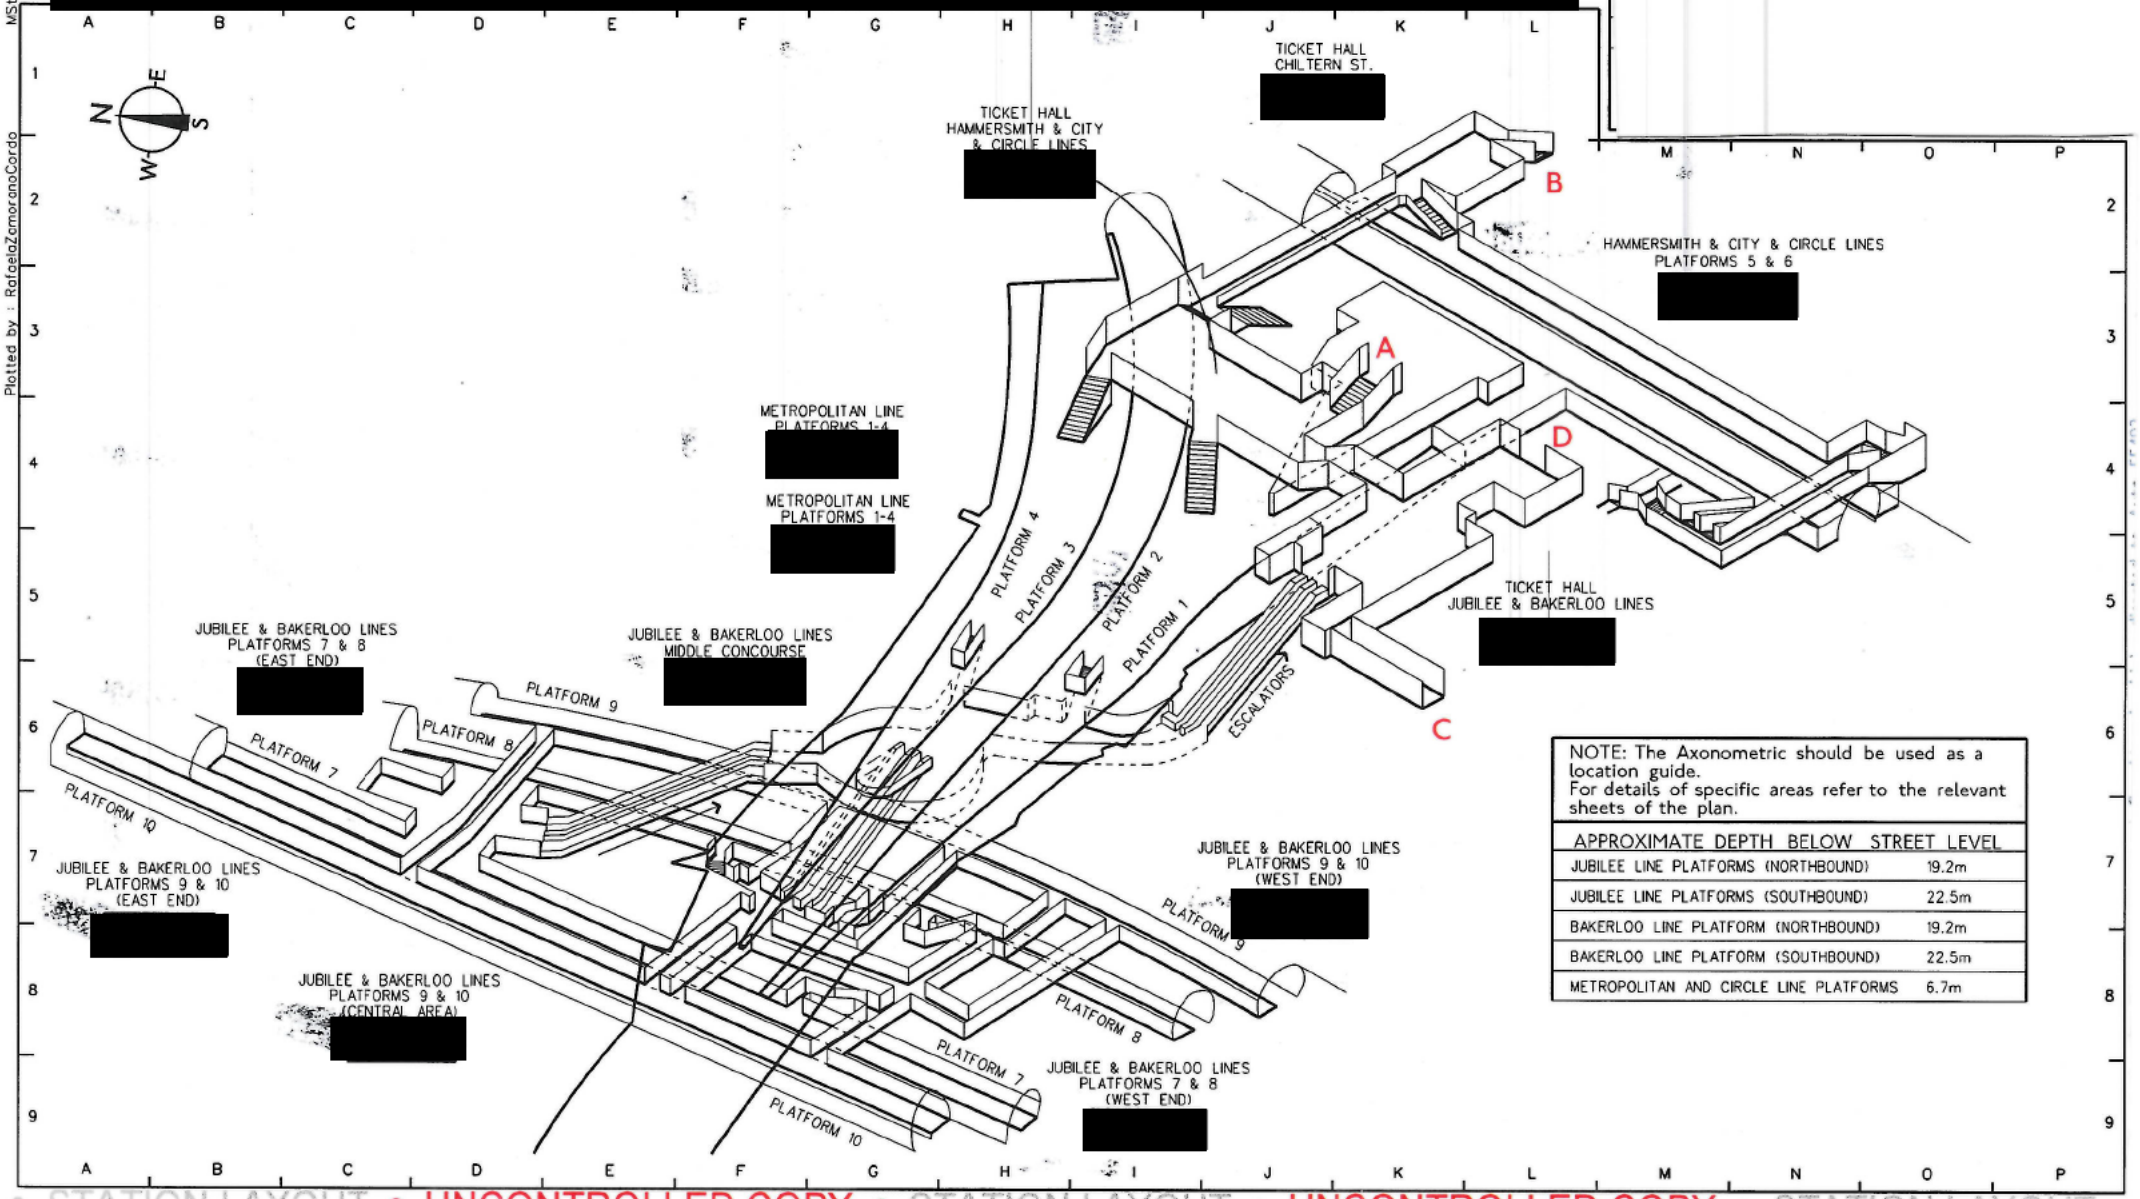

NOTE: The Axonometric should be used as a location guide.
For details of specific areas refer to the relevant sheets of the plan.

APPROXIMATE DEPTH BELOW STREET LEVEL	
JUBILEE LINE PLATFORMS (NORTHBOUND)	19.2m
JUBILEE LINE PLATFORMS (SOUTHBOUND)	22.5m
BAKERLOO LINE PLATFORM (NORTHBOUND)	19.2m
BAKERLOO LINE PLATFORM (SOUTHBOUND)	22.5m
METROPOLITAN AND CIRCLE LINE PLATFORMS	6.7m

MStnV8 (fsu)

Plotted by : RafaelaZamoranoCordo

• STATION LAYOUT • UNCONTROLLED COPY • STATION LAYOUT • UNCONTROLLED COPY • STATION LAYOUT